THE CONTRACTOR SHALL VERIFY AND BE RESPONSIBLE FOR ALL DIMENSIONS. DO NOT SCALE THE DRAWING. ANY ERRORS OR OMISSIONS SHALL BE REPORTED TO STANTEC WITHOUT DELAY. THE COPYRIGHTS TO ALL DESIGNS AND DRAWINGS ARE THE PROPERTY OF STANTEC. REPRODUCTION OR USE FOR ANY PURPOSE OTHER THAN THAT AUTHORIZED BY STANTEC IS FORBIDDEN.

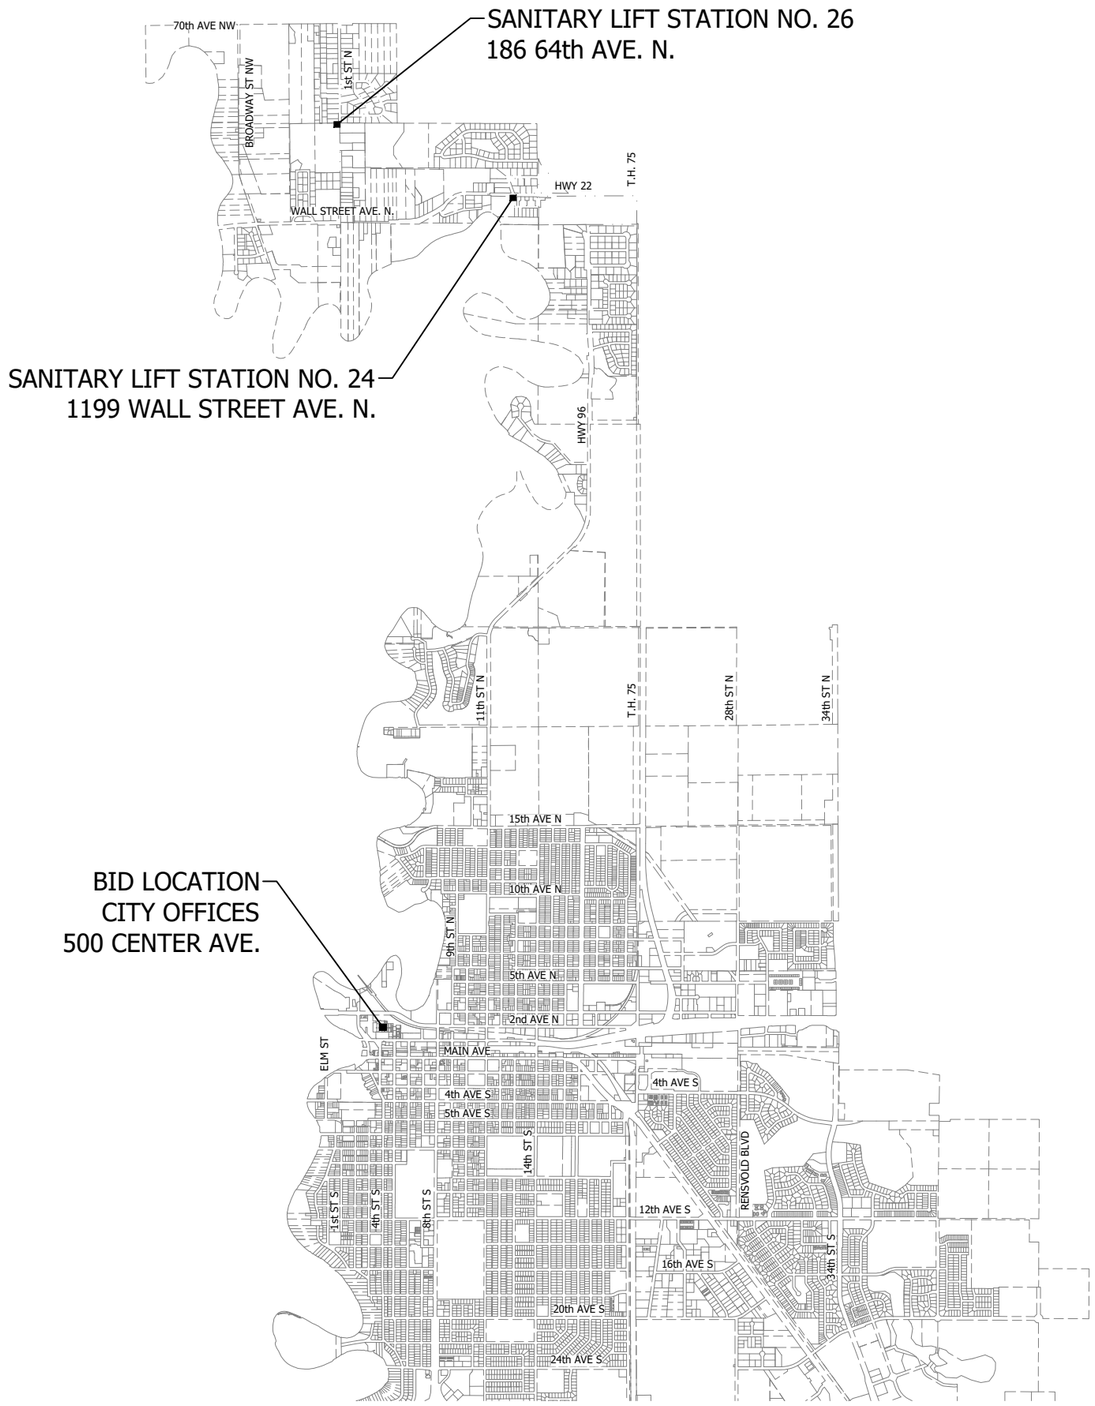

VICINITY MAP

0 2000 4000
Horizontal scale in feet

MOORHEAD
MINNESOTA

2022 SANITARY LIFT STATIONS NO. 24 & NO. 26 IMPROVEMENTS

(CITY PROJECT NUMBER 22-06-01)

Stantec
3717 23rd Street S
St. Cloud, MN 56301
www.stantec.com

I HEREBY CERTIFY THAT THIS PLAN, SPECIFICATION, OR REPORT WAS PREPARED BY ME OR UNDER MY DIRECT SUPERVISION AND THAT I AM A DULY LICENSED PROFESSIONAL ENGINEER UNDER THE LAWS OF THE STATE OF MINNESOTA.

PRINT NAME: TIMOTHY L. GRINSTEAD

SIGNATURE:

DATE:

LIC. NO. 48279

MOORHEAD, MINNESOTA
2022 SANITARY LIFT STATIONS NO. 24 & NO. 26 IMPROVEMENTS
TITLE SHEET

NO	REVISION	DATE

SURVEY	
DRAWN	SJJ
DESIGNED	TLG
CHECKED	
APPROVED	
PROJ. NO.	173420051

SHEET NUMBER
G0.01

Plot Date: 01/04/2022 - 4:30pm
Drawing name: U:\173420051\4_design\DWG\173420051 G001.dwg
Xrefs: Woorhead_Frames_173420051XBDR

THE CONTRACTOR SHALL VERIFY AND BE RESPONSIBLE FOR ALL DIMENSIONS. DO NOT SCALE THE DRAWING - ANY ERRORS OR OMISSIONS SHALL BE REPORTED TO STANTEC WITHOUT DELAY. THE COPYRIGHTS TO ALL DESIGNS AND DRAWINGS ARE THE PROPERTY OF STANTEC. REPRODUCTION OR USE FOR ANY PURPOSE OTHER THAN THAT AUTHORIZED BY STANTEC IS FORBIDDEN.

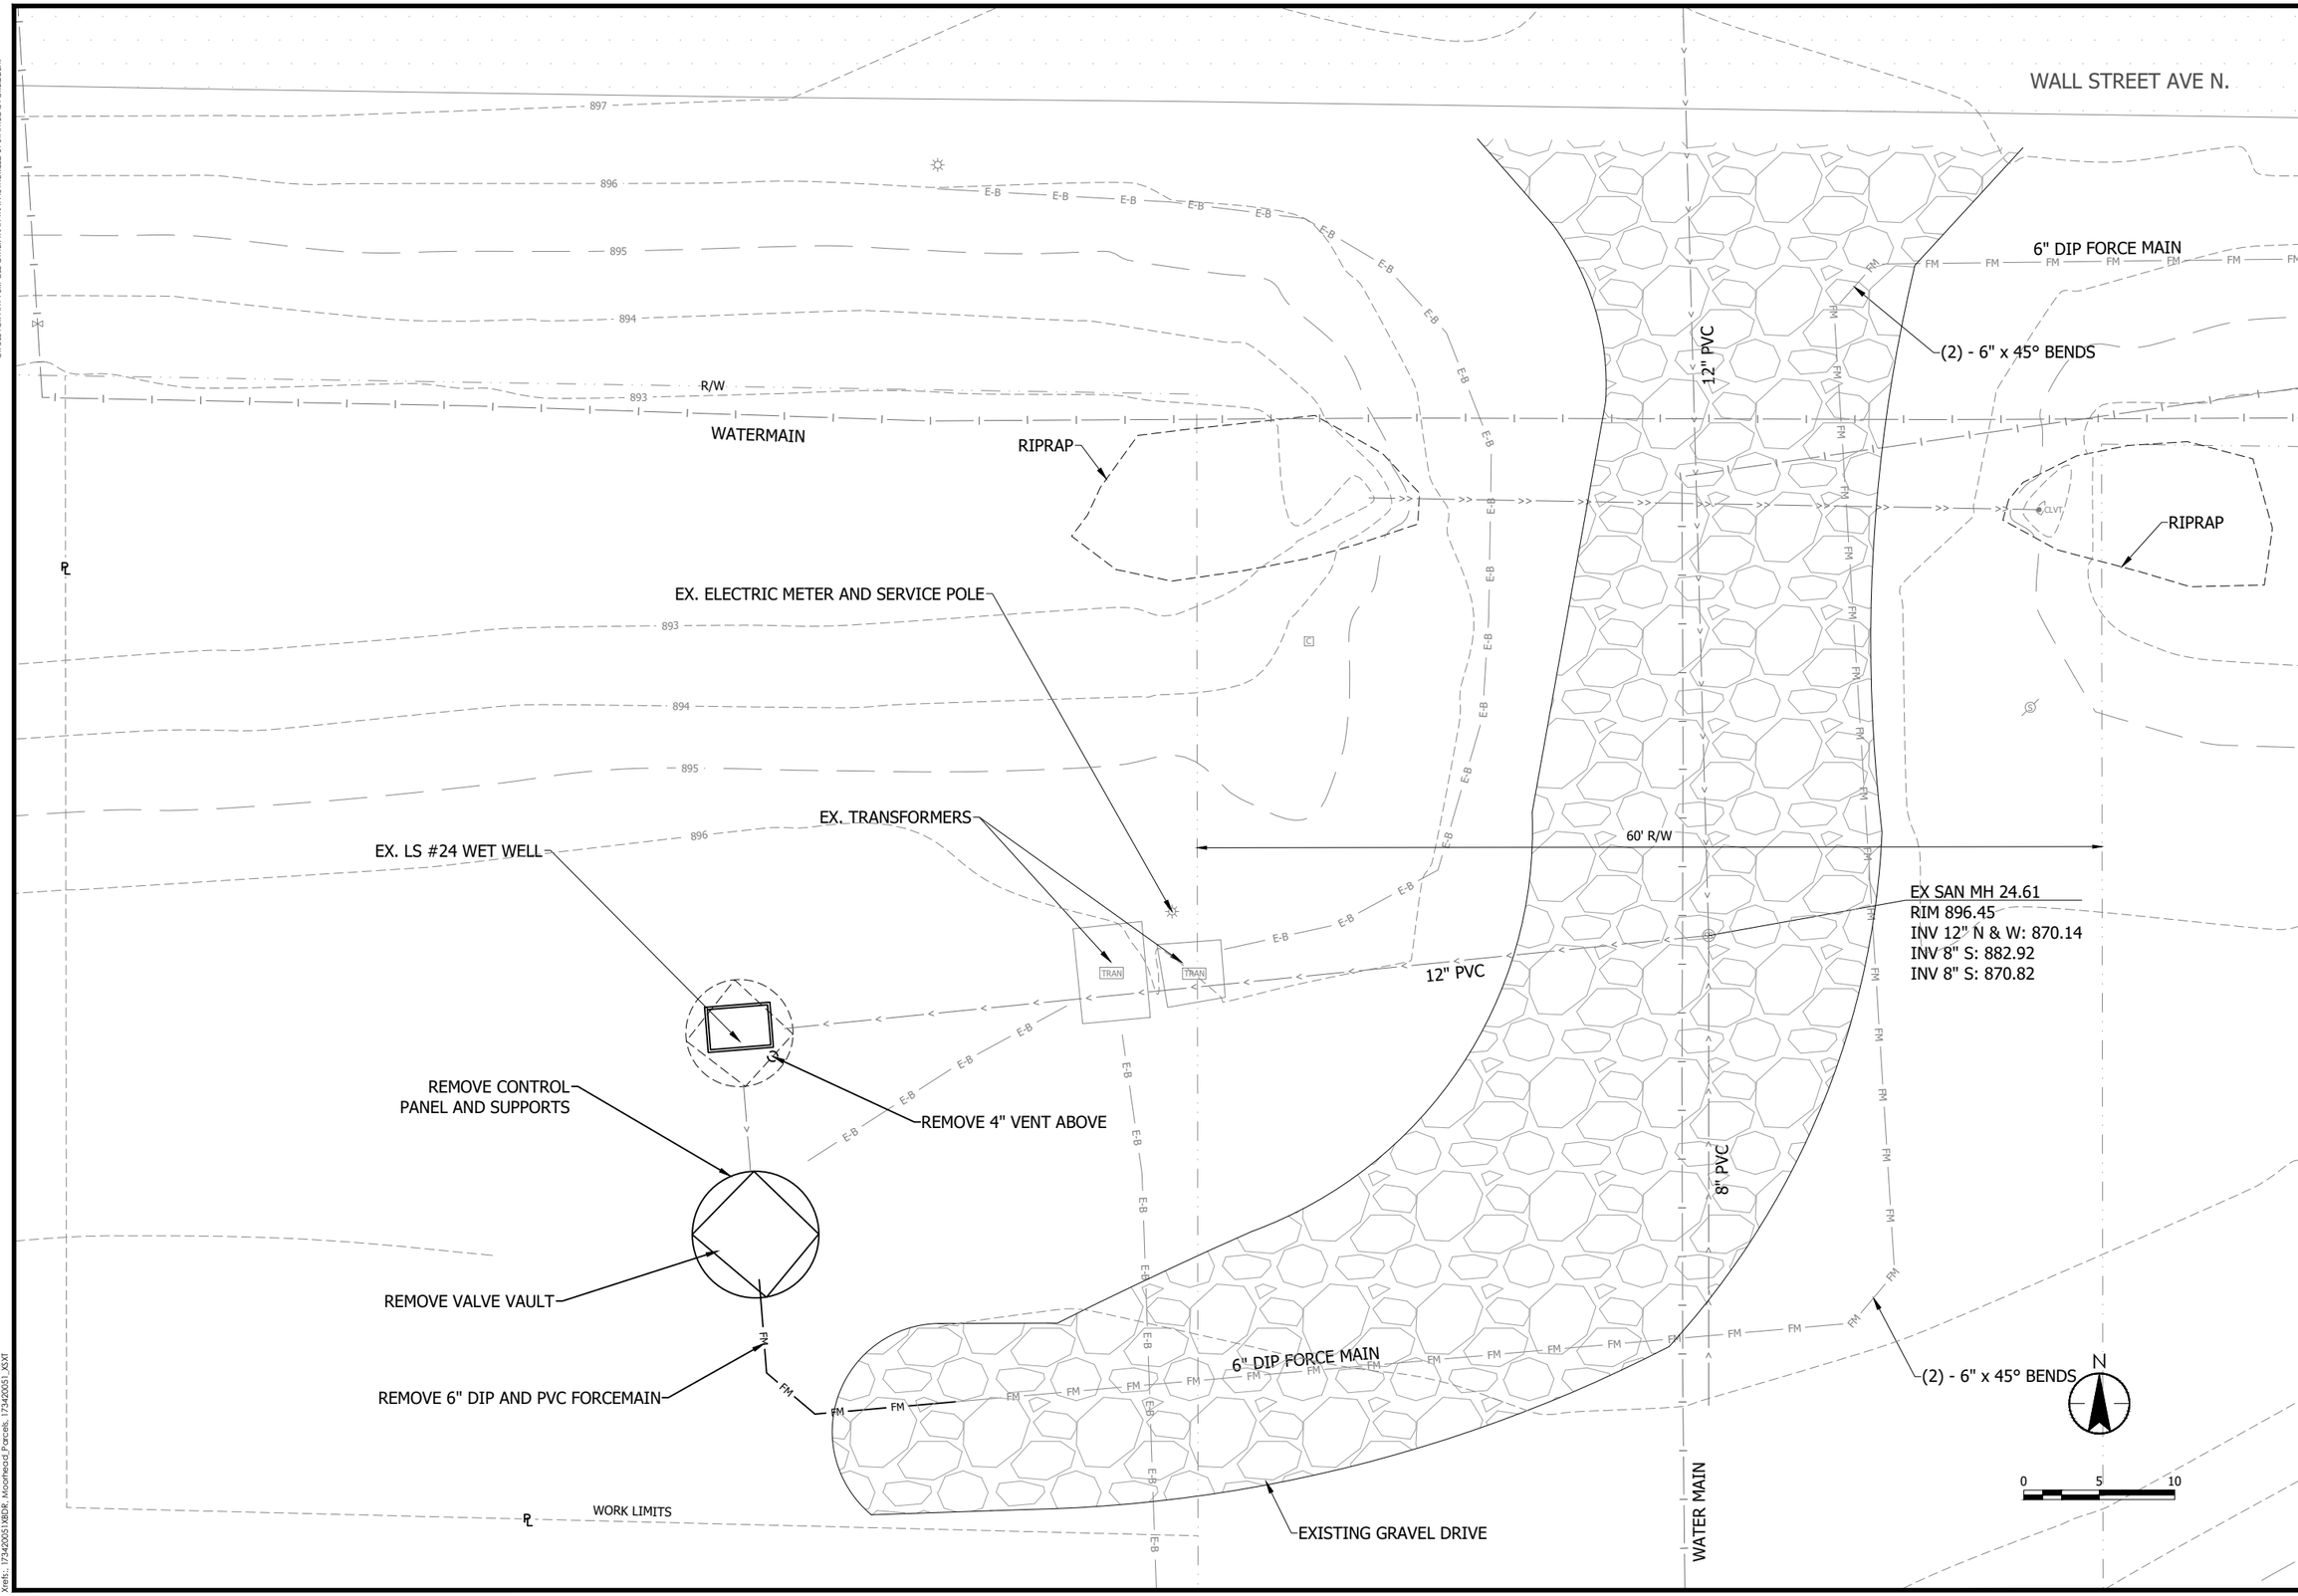

Stantec

3717 23rd Street S
St. Cloud, MN 56301
www.stantec.com

I HEREBY CERTIFY THAT THIS PLAN, SPECIFICATION, OR REPORT WAS PREPARED BY ME OR UNDER MY DIRECT SUPERVISION AND THAT I AM A DULY LICENSED PROFESSIONAL ENGINEER UNDER THE LAWS OF THE STATE OF MINNESOTA.

PRINT NAME: TIMOTHY L. GRUNSTEND

SIGNATURE:

DATE:

LIC. NO. 46279

MOORHEAD, MINNESOTA

2022 SANITARY LIFT STATIONS NO. 24 & NO. 26 IMPROVEMENTS

LIFT STATION NO. 24 - DEMOLITION SITE PLAN

NO	REVISION	DATE

SURVEY	
DRAWN	SJJ
DESIGNED	TLG
CHECKED	
APPROVED	
PROJ. NO.	173420051

SHEET NUMBER

JA0.01

Plot Date: 01/04/2022 - 4:30pm
Drawing name: U:\173420051_design\DWG\173420051 JA001.dwg
Xrefs: 173420051XBDR_Moorhead_Parcels; 173420051 JOXT

THE CONTRACTOR SHALL VERIFY AND BE RESPONSIBLE FOR ALL DIMENSIONS. DO NOT SCALE THE DRAWING - ANY ERRORS OR OMISSIONS SHALL BE REPORTED TO STANTEC WITHOUT DELAY. THE COPYRIGHTS TO ALL DESIGNS AND DRAWINGS ARE THE PROPERTY OF STANTEC. REPRODUCTION OR USE FOR ANY PURPOSE OTHER THAN THAT AUTHORIZED BY STANTEC IS FORBIDDEN.

NOTES:

1. CONTRACTOR TO CUT IN TEE AND VALVES INTO EX. 6" PVC FORCEMAIN FOR TEMPORARY BYPASS PUMPING OPERATIONS.
2. CONTRACTOR TO FIELD VERIFY EXISTING FORCEMAIN LOCATION PRIOR TO WORK. EXACT EXISTING FORCEMAIN LOCATION UNKNOWN AND SHOWN IN GENERAL LOCATION.

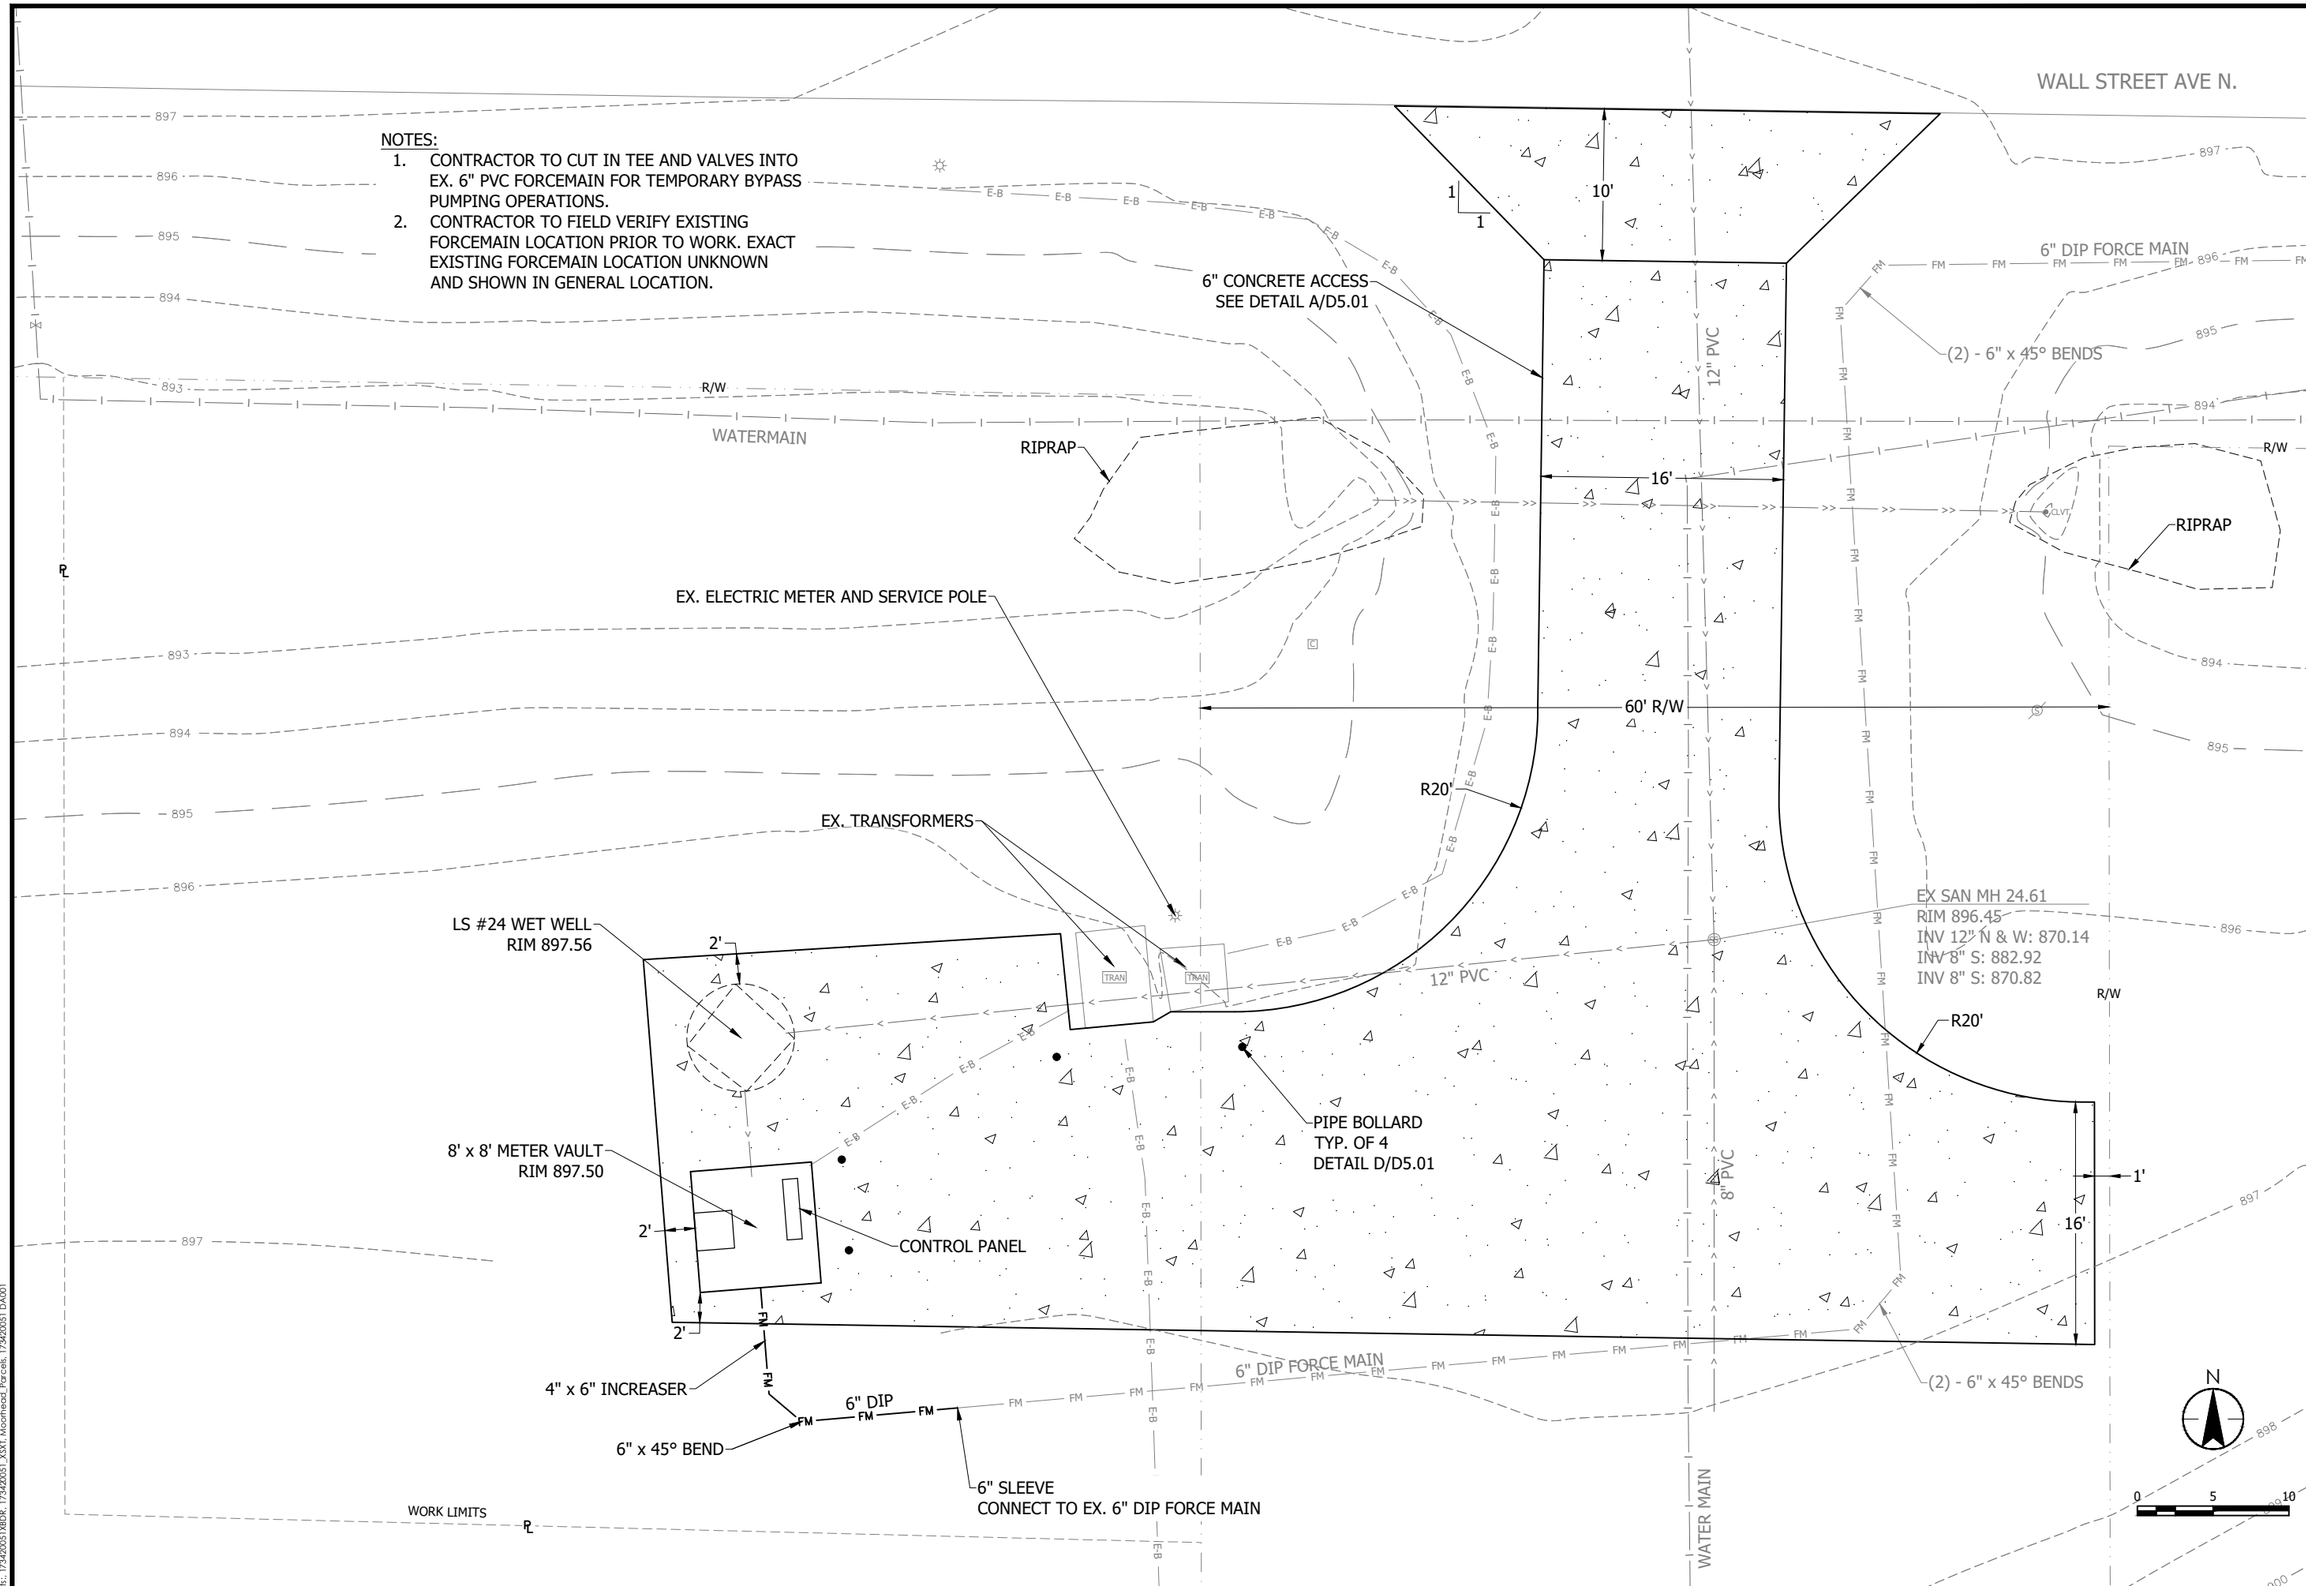

Stantec
3717 23rd Street S
St. Cloud, MN 56301
www.stantec.com

I HEREBY CERTIFY THAT THIS PLAN, SPECIFICATION, OR REPORT WAS PREPARED BY ME OR UNDER MY DIRECT SUPERVISION AND THAT I AM A DULY LICENSED PROFESSIONAL ENGINEER UNDER THE LAWS OF THE STATE OF MINNESOTA.

PRINT NAME: TIMOTHY L. GRINSTEAD

SIGNATURE:

DATE:

LIC. NO. 46279

MOORHEAD, MINNESOTA

2022 SANITARY LIFT STATIONS NO. 24 & NO. 26 IMPROVEMENTS

LIFT STATION NO. 24 - SITE PLAN

NO	REVISION	DATE

SURVEY	
DRAWN	SJJ
DESIGNED	TLG
CHECKED	
APPROVED	
PROJ. NO.	173420051

SHEET NUMBER
CA1.01

Plot Date: 01/04/2022 - 4:31pm
Drawing: J:\173420051\CAD\Civil\Site\Site_design\DWG\173420051 CA101.dwg
Xrefs: J:\173420051\XBDR_173420051_XSIT_Moorhead_Parcels_173420051 DA001