RESCO WAREHOUSE


1606 28TH AVE N – DILWORTH, MN

SITE CONTACT: CHRIS PEDERSON (701) 318-2066

NOT TO SCALE

CONSTRUCTION UNITS

UNIT	QTY.	DESCRIPTION
BD3	1	BD5 PED INSTALL
BD7		BD7 PED INSTALL
UH		30x48x24 QUASITE VAULT INSTALL
BM60(1)	150	BORING(1) UNIT / FOOT
	2500	PLOWING(1) UNIT / FOOT
HU(B)		TYCO 450B INSTALL
HU(D)		TYCO 450D INSTALL
UO24		PULLING 24 FIBER / FOOT
UO96	500	PULLING 96 FIBER / FOOT
SEB		BUILDING ENTRANCE

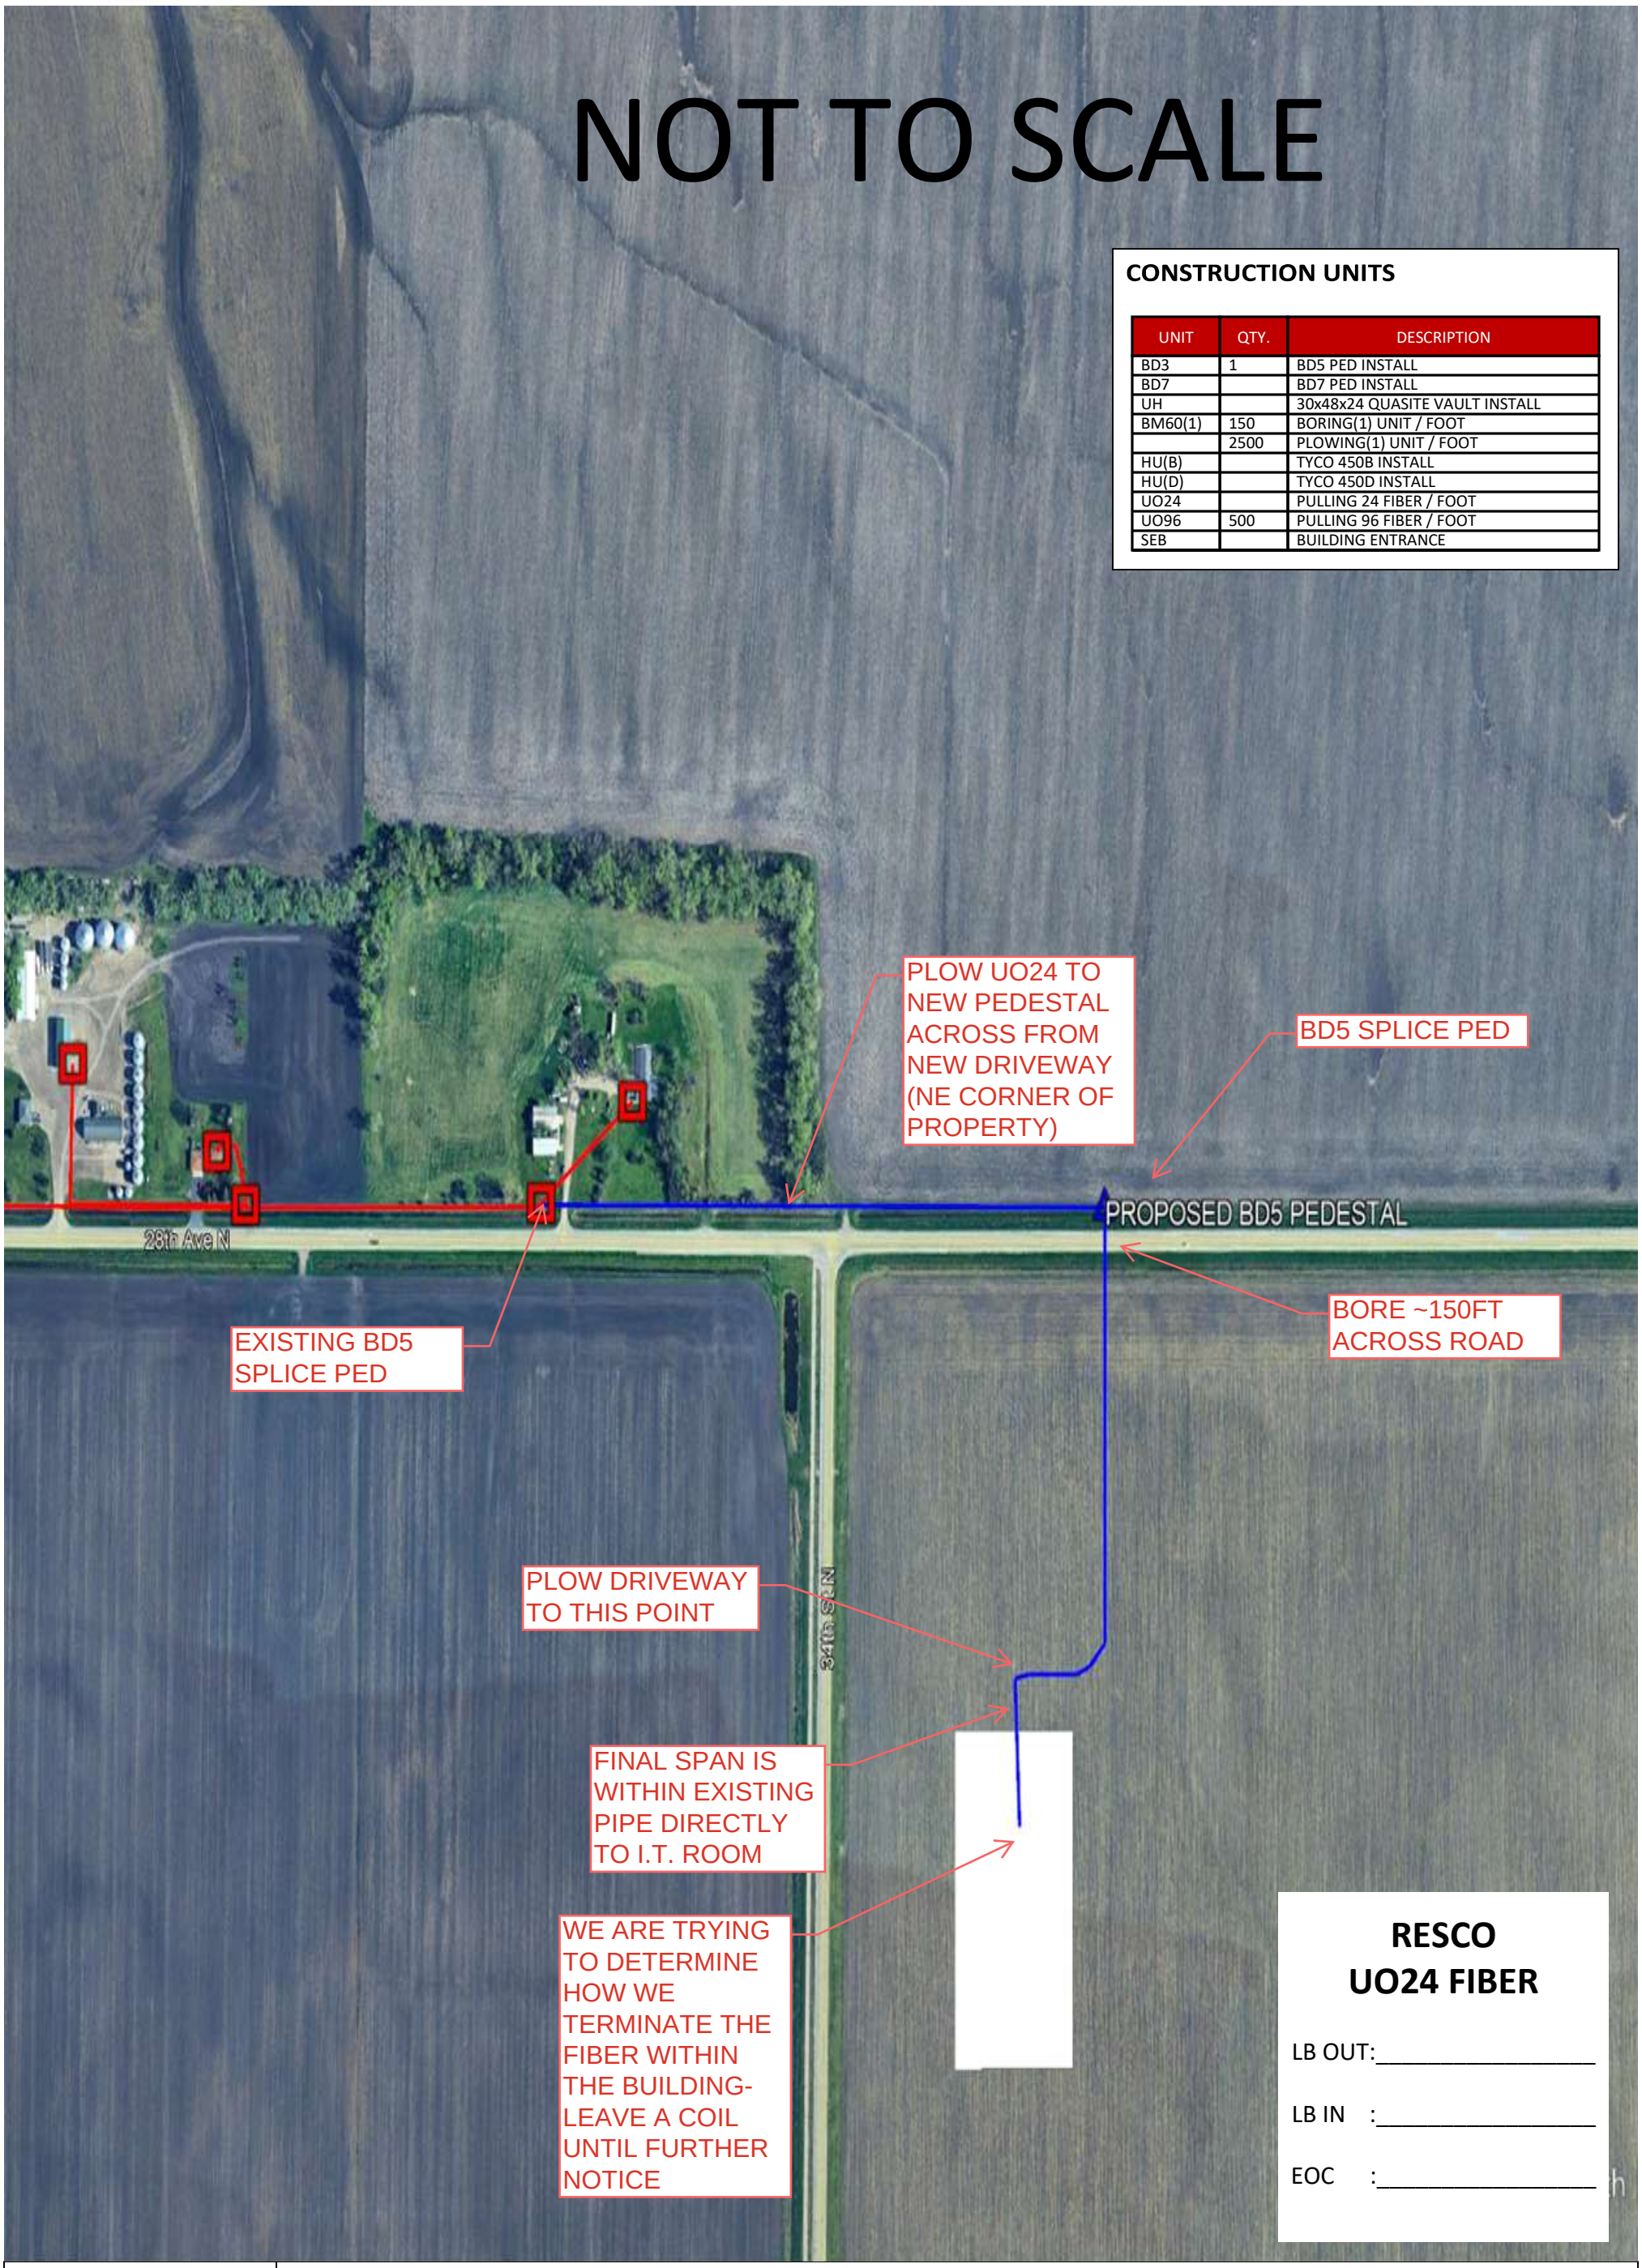

DATE

9/10/2026

KIRT LIEDAHL – OSP ENGINEER

702 COMMUNICATIONS

kliedahl@702communications.com – (218) 284-5767